~ PLAT of VIRGINIA CURRIER SUBDIVISION ~
MASON, N. H.

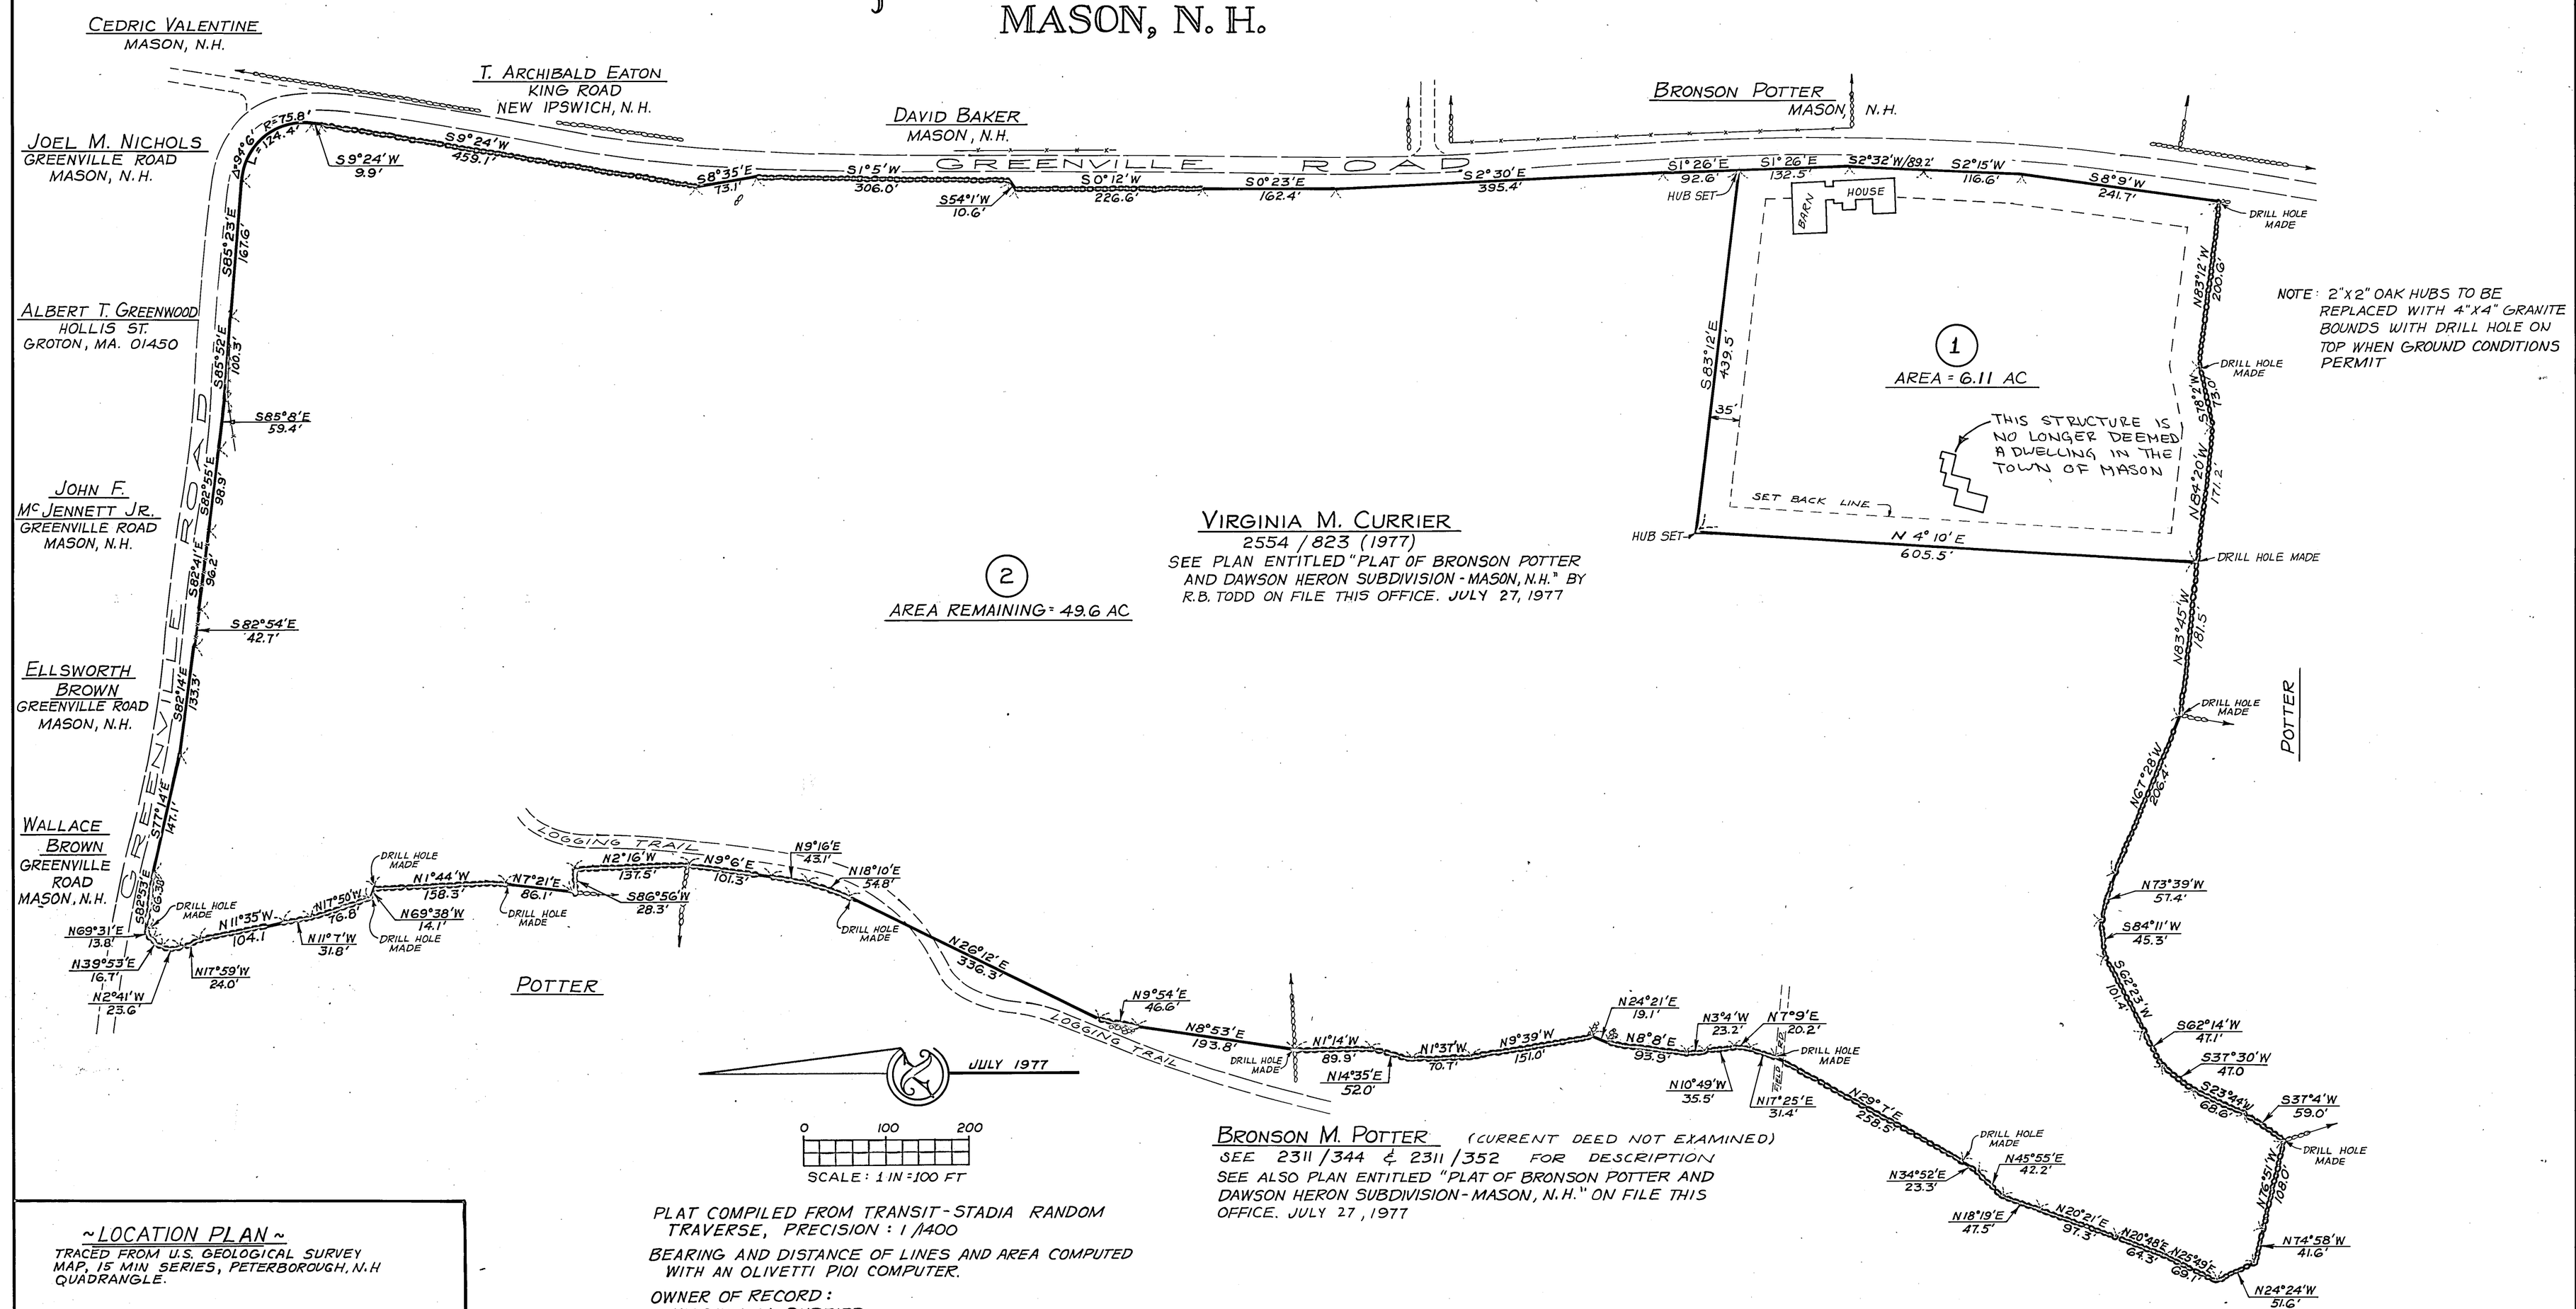

~ LOCATION PLAN ~

TRACED FROM U.S. GEOLOGICAL SURVEY MAP, 15 MIN SERIES, PETERBOROUGH, N.H QUADRANGLE.

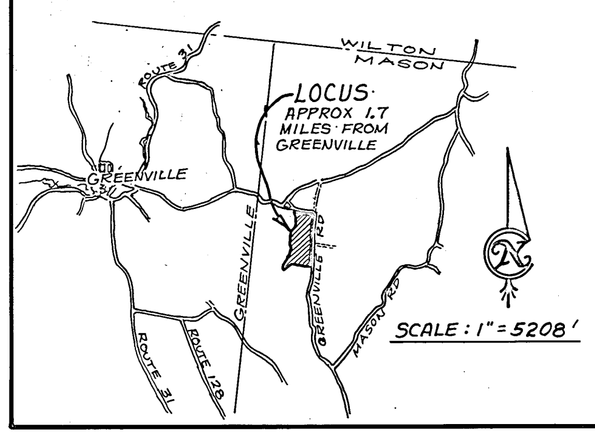

PLAT COMPILED FROM TRANSIT-STADIA RANDOM TRAVERSE, PRECISION: 1/1400

BEARING AND DISTANCE OF LINES AND AREA COMPUTED WITH AN OLIVETTI P101 COMPUTER.

OWNER OF RECORD:
VIRGINIA M. CURRIER
68 SUNNYSIDE AVE., READING, MA. 01867

ROBERT B. TODD RLS 260
NEW BOSTON, N.H. 03070
DRAWN: FEBRUARY 11, 1978
REVISED APRIL 3, 1978
AS TO SIZE OF LOT 1

THE STATE OF NEW HAMPSHIRE — ROBERT B. TODD No. 260 — REGISTERED LAND SURVEYOR

NOTE: THE SUBDIVISION REGULATIONS OF THE TOWN OF MASON ARE A PART OF THIS PLAT, AND APPROVAL OF THIS PLAT IS CONTINGENT ON COMPLETION OF ALL THE REQUIREMENTS OF SAID SUBDIVISION REGULATIONS, EXCEPTING ONLY ANY VARIANCES OR MODIFICATIONS MADE IN WRITING BY THE BOARD AND ATTACHED HERETO.

APPROVED AS A SUBDIVISION BY MASON PLANNING BOARD.

DATE: Apr 27, 1978

CHAIRMAN: Raymond Pombra

SECRETARY: _____

HILLSBOROUGH COUNTY, SS. REGISTRY OF DEEDS
MAY 5 11 55 AM '78

11151

pl#11151 dr# 19