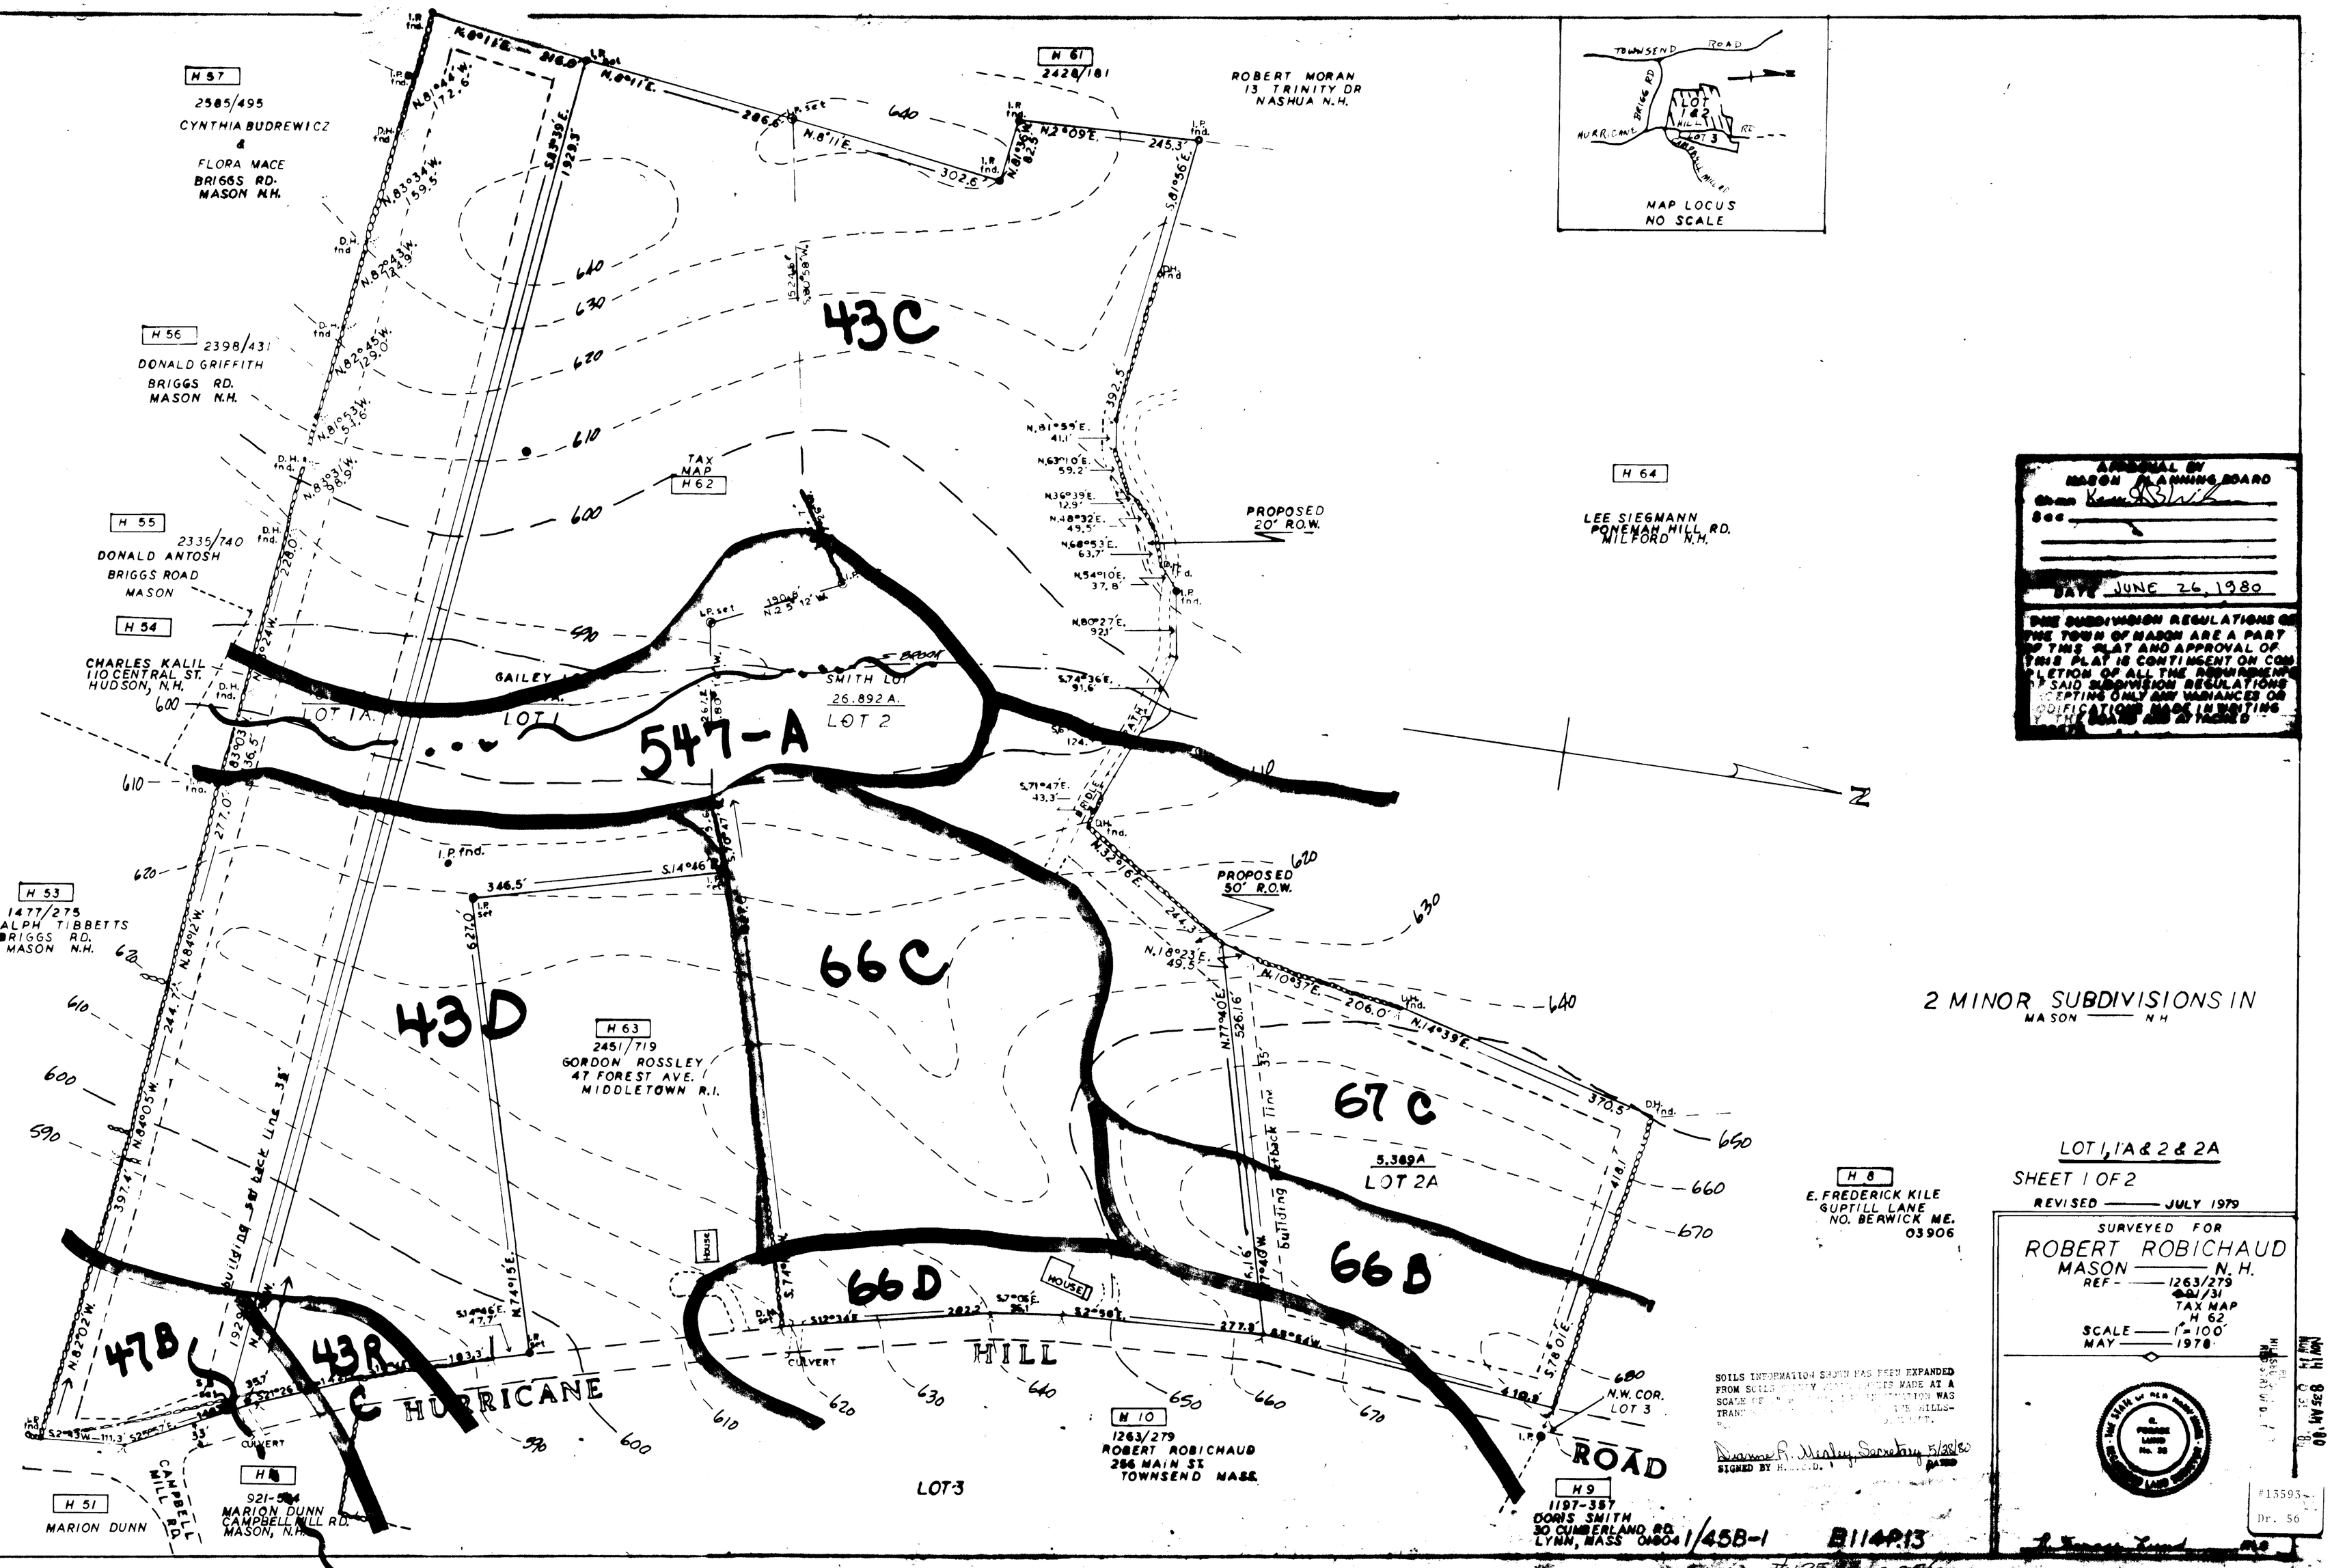
H 57
2585/495
CYNTHIA BUDREWICZ
&
FLORA MACE
BRIGGS RD.
MASON N.H.
H 56
2398/431
DONALD GRIFFITH
BRIGGS RD.
MASON N.H.
H 55
2335/740
DONALD ANTOSH
BRIGGS ROAD
MASON
H 54
CHARLES KALIL
110 CENTRAL ST.
HUDSON, N.H.
H 53
1477/275
RALPH TIBBETTS
BRIGGS RD.
MASON N.H.
H 51
MARION DUNN
H 61
2428/181
ROBERT MORAN
13 TRINITY DR
NASHUA N.H.
H 64
LEE SIEGMANN
PONEMAH HILL RD.
MILFORD N.H.
H 63
2451/719
GORDON ROSSLEY
47 FOREST AVE.
MIDDLETOWN R.I.
H 10
1263/279
ROBERT ROBICHAUD
286 MAIN ST
TOWNSEND MASS.
H 9
1197-357
DORIS SMITH
30 CUMBERLAND RD.
LYNN, MASS 01904
H 8
E. FREDERICK KILE
GUPTILL LANE
NO. BERWICK ME.
03906
TAX MAP H62
PROPOSED 20' R.O.W.
PROPOSED 50' R.O.W.
SMITH LOT
26.892 A.
LOT 2
LOT 1
LOT 1A
LOT 2A
LOT 3
43C
547-A
66C
43D
66D
67C
5.389A
66B
47B
43B
HILL
HURRICANE
ROAD
GAILEY
CAMPBELL HILL RD.
BUILDING SETBACK LINE
35' BACK LINE
I.P. fnd.
I.P. set
D.H. fnd.
CULVERT
HOUSE
N.W. COR. LOT 3
N.6°11'E. — N.6°
N.6°11'E.
286.6'
N.8°11'E.
302.6'
N.2°09'E.
245.3'
S.01°56'E.
1929.5'
N.83°34'W.
1995'
N.82°45'W.
129.0'
N.81°53'W.
57.6'
N.83°53'W.
98.9'
N.82°05'W.
220.0'
N.8°02'W.
277.0'
N.8°49'W.
244.7'
N.8°49'05"W.
397.4'
N.1°03'E.
206.0'
N.14°39'E.
370.5'
N.77°40'E.
526.16'
S.74°05'E.
282.2'
S.52°36'E.
277.8'
S.78°01'E.
418.1'
S.74°46'E.
346.5'
S.14°46'E.
622.0'
S.12°34'E.
183.3'
S.52°-3'W.
111.3'
S.74°36'E.
91.6'
S.71°47'E.
43.3'
N.32°16'E.
244.3'
N.18°23'E.
49.5'
N.81°59'E.
41.1'
N.63°10'E.
59.2'
N.36°39'E.
12.9'
N.48°32'E.
49.5'
N.68°53'E.
63.7'
N.54°10'E.
37.8'
N.80°27'E.
92.1'
N.2°12'W.
190.8'
TOWNSEND ROAD
BRIGGS RD.
HURRICANE RD.
LOT 1&2
LOT 3
GUPTILL HILL RD.
MAP LOCUS
NO SCALE
APPROVAL BY
MASON PLANNING BOARD
DATE JUNE 26, 1980
THE SUBDIVISION REGULATIONS OF THE TOWN OF MASON ARE A PART OF THIS PLAT AND APPROVAL OF THIS PLAT IS CONTINGENT ON COMPLETION OF ALL THE REQUIREMENTS OF SAID SUBDIVISION REGULATIONS EXCEPTING ONLY ANY VARIANCES OR MODIFICATIONS MADE IN WRITING BY THE BOARD AND ATTACHED
SOILS INFORMATION SHOWN HAS BEEN EXPANDED FROM SOILS SURVEY MAPS MADE AT A SCALE OF 1" = 1000' BY THE SOILS-TRANSECT METHOD.
SIGNED BY H.[illegible], D.
2 MINOR SUBDIVISIONS IN
MASON — N.H.
LOT 1, 1A & 2 & 2A
SHEET 1 OF 2
REVISED — JULY 1979
SURVEYED FOR
ROBERT ROBICHAUD
MASON — N.H.
REF — 1263/279
681/31
TAX MAP H 62
SCALE — 1" = 100'
MAY — 1978
#13593
Dr. 56
B114P13
1/45B-1