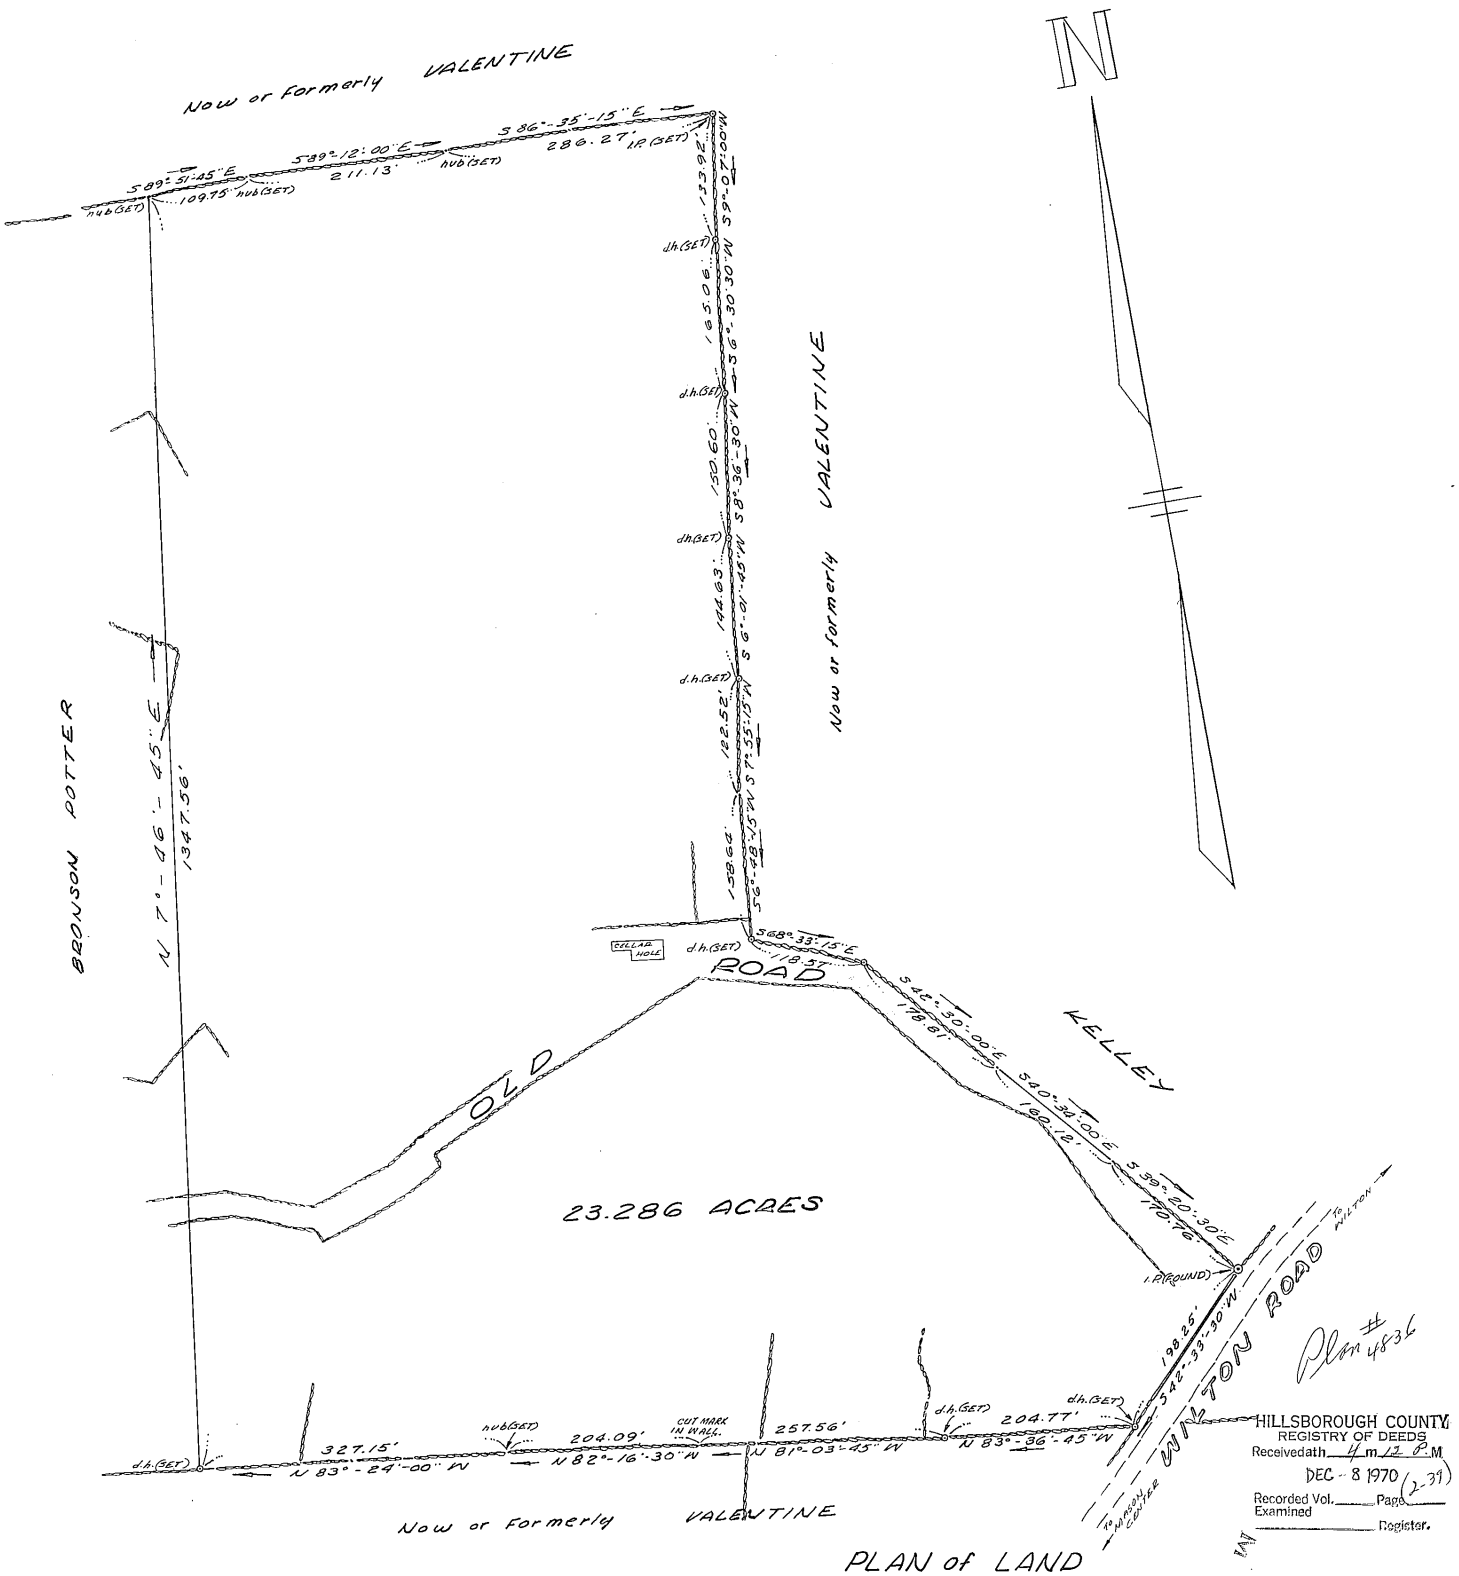

PLAN of LAND

HARTLEY W. BARTLETT, JR.

MASON, N. H.

DECEMBER 1970 SCALE: 1" = 100'

Please Note:

WALLS SHOWN AS BOUNDARY LINES WERE IDENTIFIED BY BRONSON POTTER AS THE LIMITS OF THE BRONSON POTTER LAND. NO GUARANTEE OF OWNERSHIP OR TITLE IS GIVEN OR OTHERWISE IMPLIED FROM THIS SURVEY AND PLAN.

STATE OF NEW HAMPSHIRE
THOMAS F. MORAN No. 2
REGISTERED LAND SURVEYOR

4836

THOMAS F. MORAN — CIVIL ENGINEER & SURVEYOR
170 SOUTH RIVER ROAD BEDFORD, N.H. 03102

PL. 4836
DWR. 52

706 530 68-96