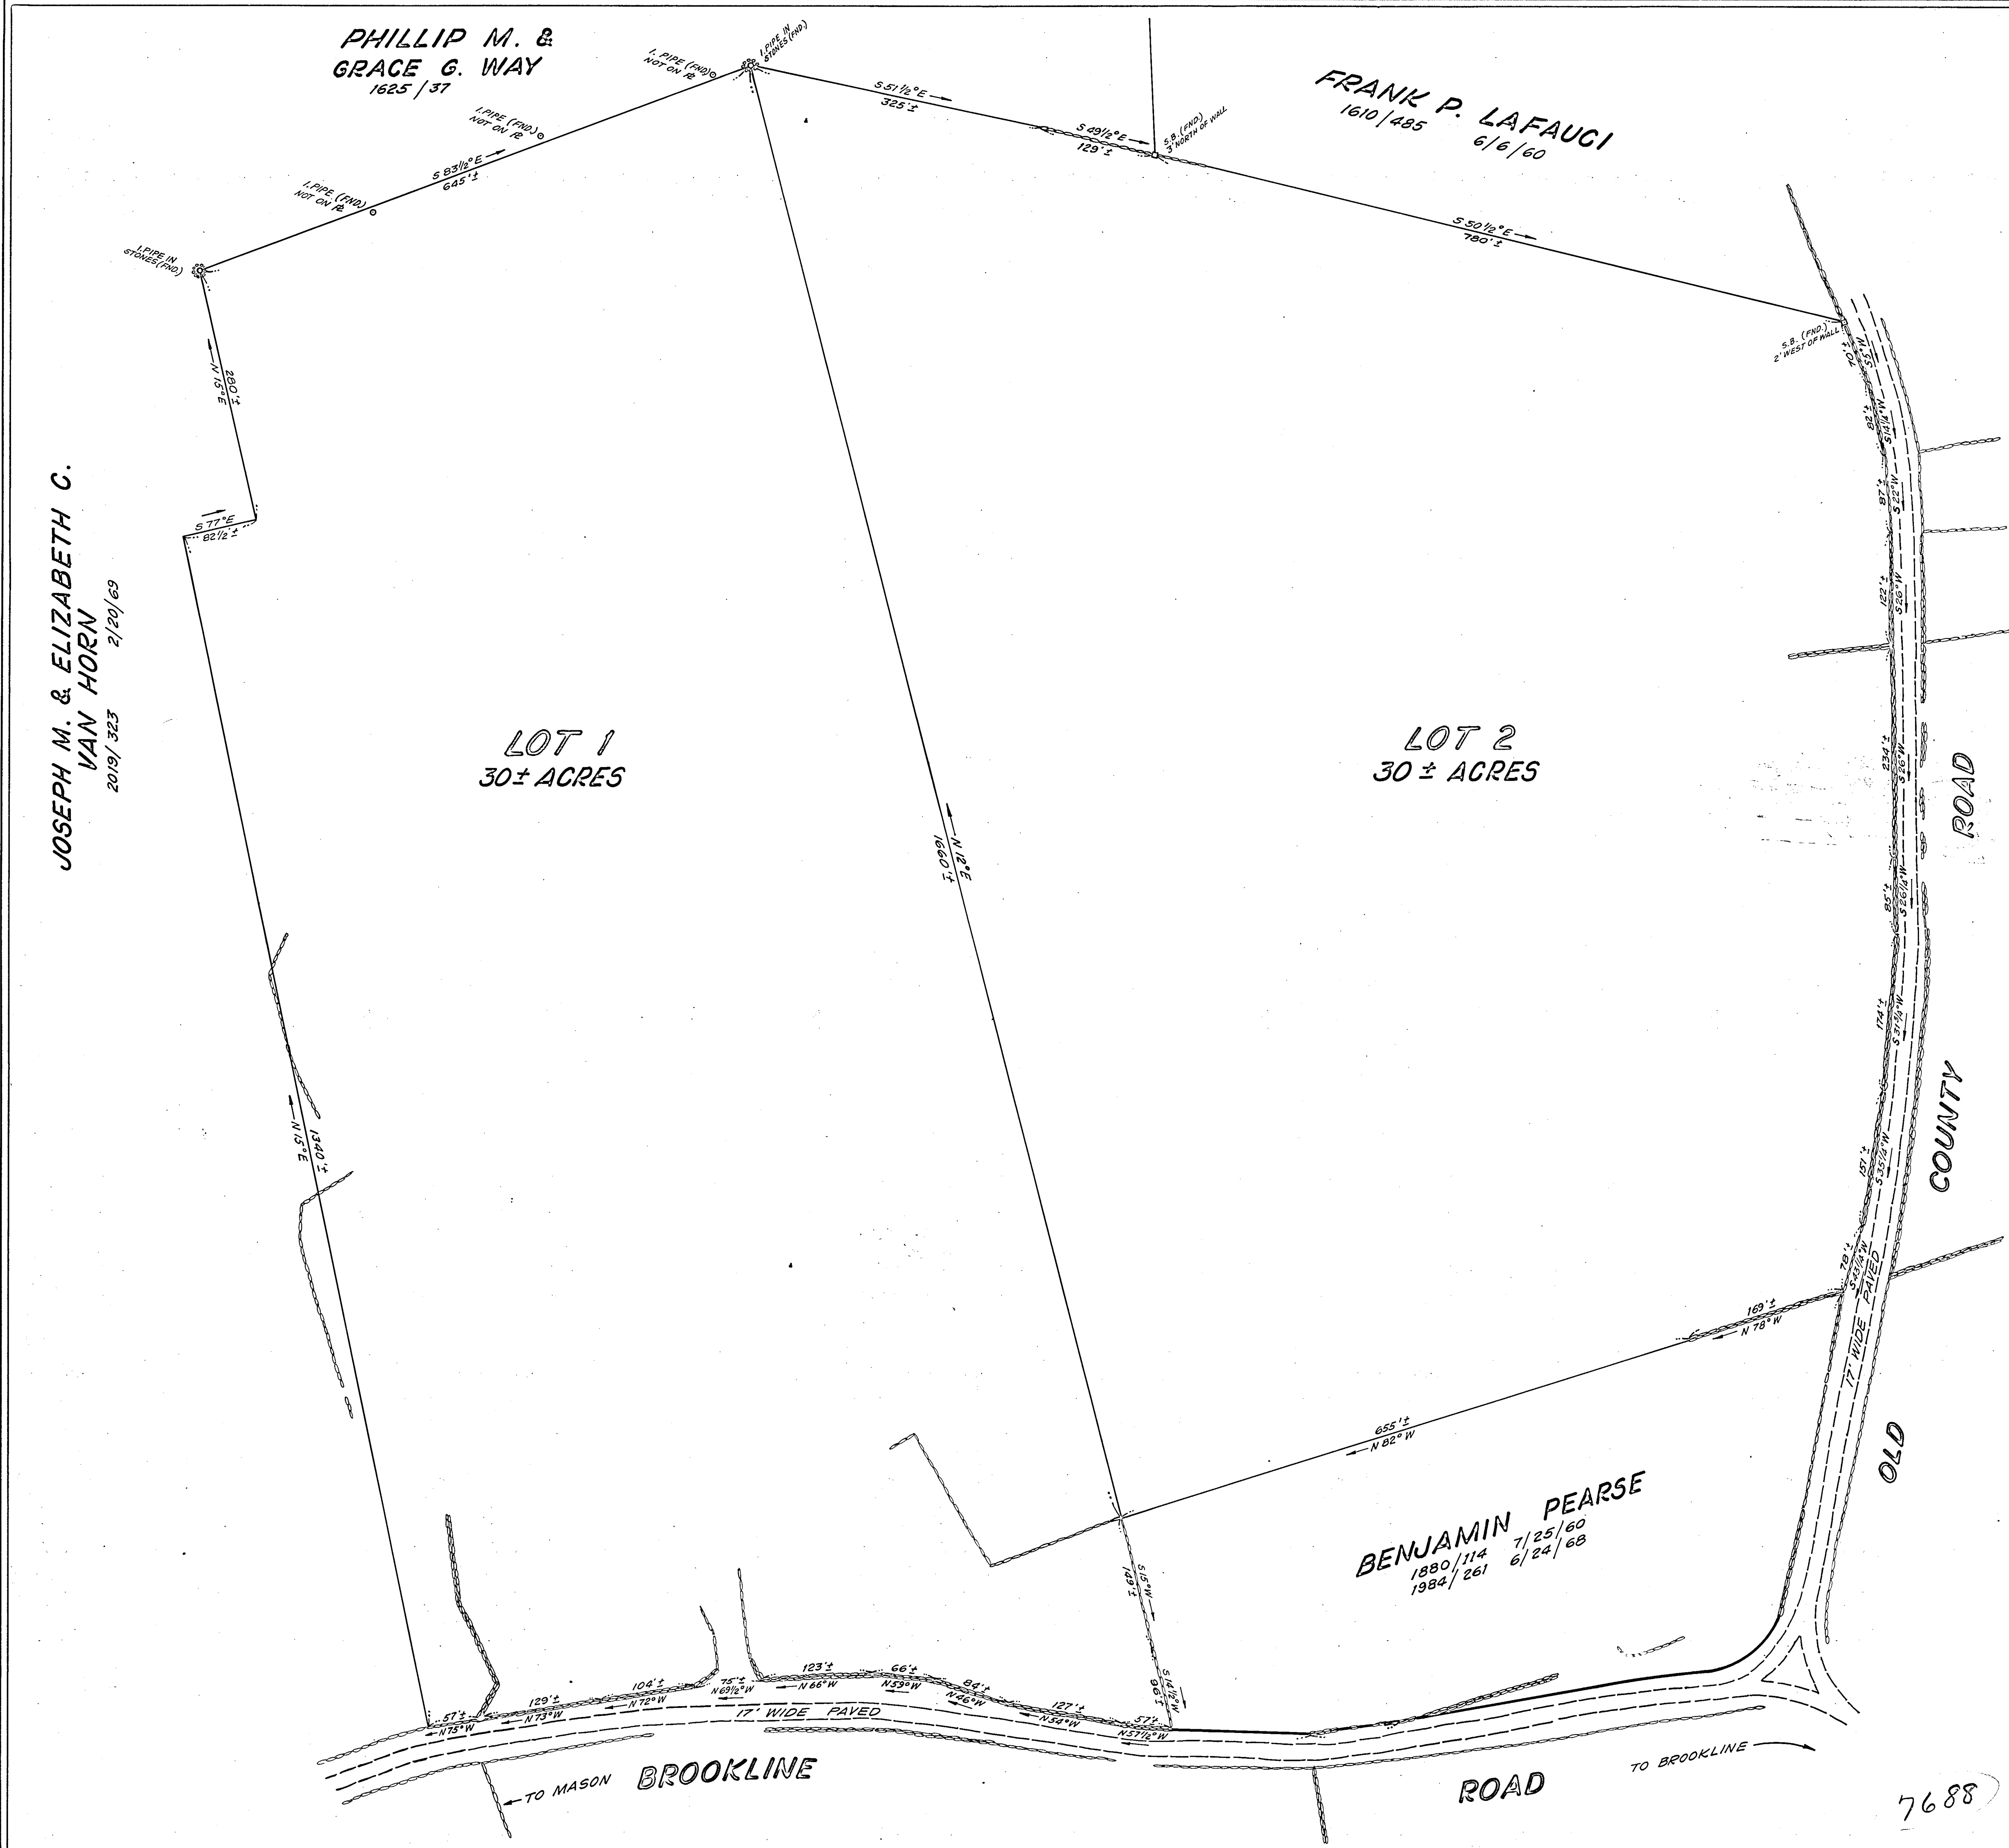

NOTES:

1. TITLE REFERENCE TO TRACT IS H.C.R.D. VOL. 1222 PG. 309. & PROBATE NO. 51929.
2. REFERENCE PLANS:
   A. "PLAN OF LOT, FRANK P. LAFAUCI, MASON, N.H." DATED MAY 14, 1967 BY THIS OFFICE.
   B. "LAND OF PHILIP M. WAY et al., MASON, N.H. DATED 1963-64 BY JOHN PRESTON, SURVEYOR.

SUBDIVISION
PLAN OF LAND

FREDERICK J. T. DOW & JONAS & WANDA LANDAU

MASON, N.H.

SCALE: 1" = 100'   APRIL 3, 1974

THOMAS F. MORAN INC., CIVIL ENGINEERS AND SURVEYORS
R.F.D. 5 D.W. HIGHWAY SO. (U.S. ROUTE 3) BEDFORD, N.H. 03102

7688

#7688
Drawer 8

JUL 31 1 20 PM '74
HILLSBOROUGH COUNTY REGISTRY OF DEEDS

File Number		Size	Type	Field Book & Page
1326	2	D	F	272 - 37